STRATASEAL HR

CONCRETE DECK

Transition - Property Line Wall with Ultraseal

DETAIL

HR-422

NO SCALE - 07/06

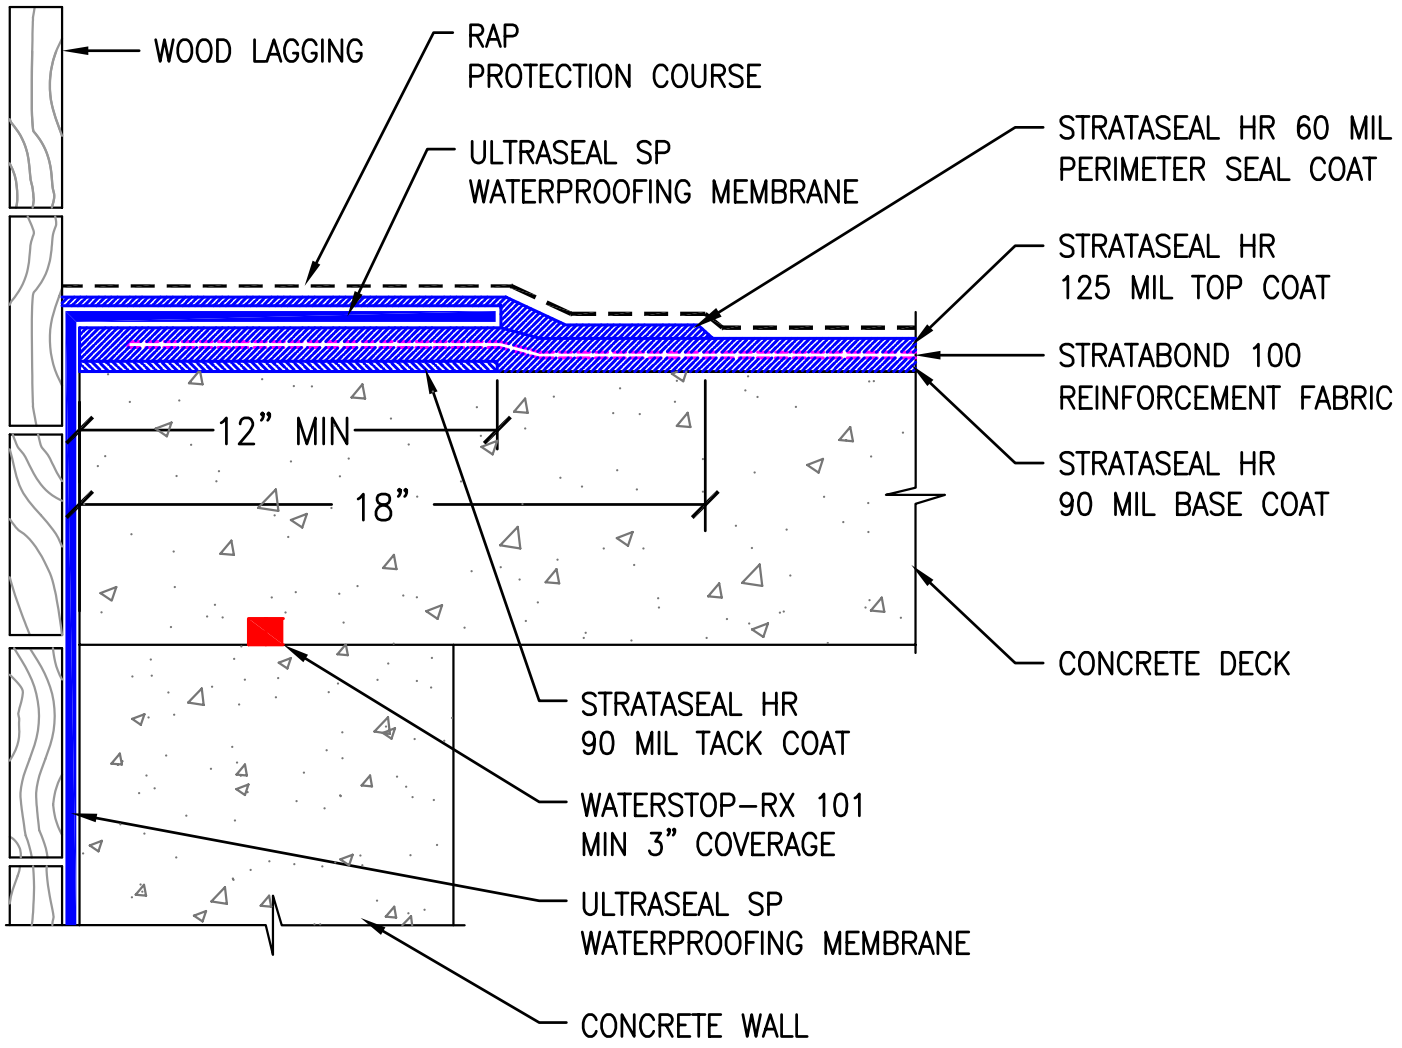

NOTE: APPLY ULTRASEAL SP WATERPROOFING MEMBRANE INTO TOP COAT OF STRATASEAL HR WHILE STRATASEAL IS STILL WARM AND TACKY.

This information is based on data and knowledge considered to be true and accurate. The information is offered for the users' consideration, verification, and requires project designer's approval before installation. CETCO does not warrant the results obtained and assumes no liability for the use of the information. Please contact CETCO with any questions or deviations from this information. CETCO waterproofing products are not expansion joint materials. Expansion joints should be sealed with a proper expansion joint material by others. This information is subject to change.

CETCO®
BUILDING MATERIALS GROUP
1500 West Shure Drive Arlington Heights, IL 60004-1440 USA
tel (847) 392.5800 fax (847) 506.6195 http://www.cetco.com
(800) 527.9948

© 2006 Colloid Environmental Technologies Company